



OPENING THE DOOR

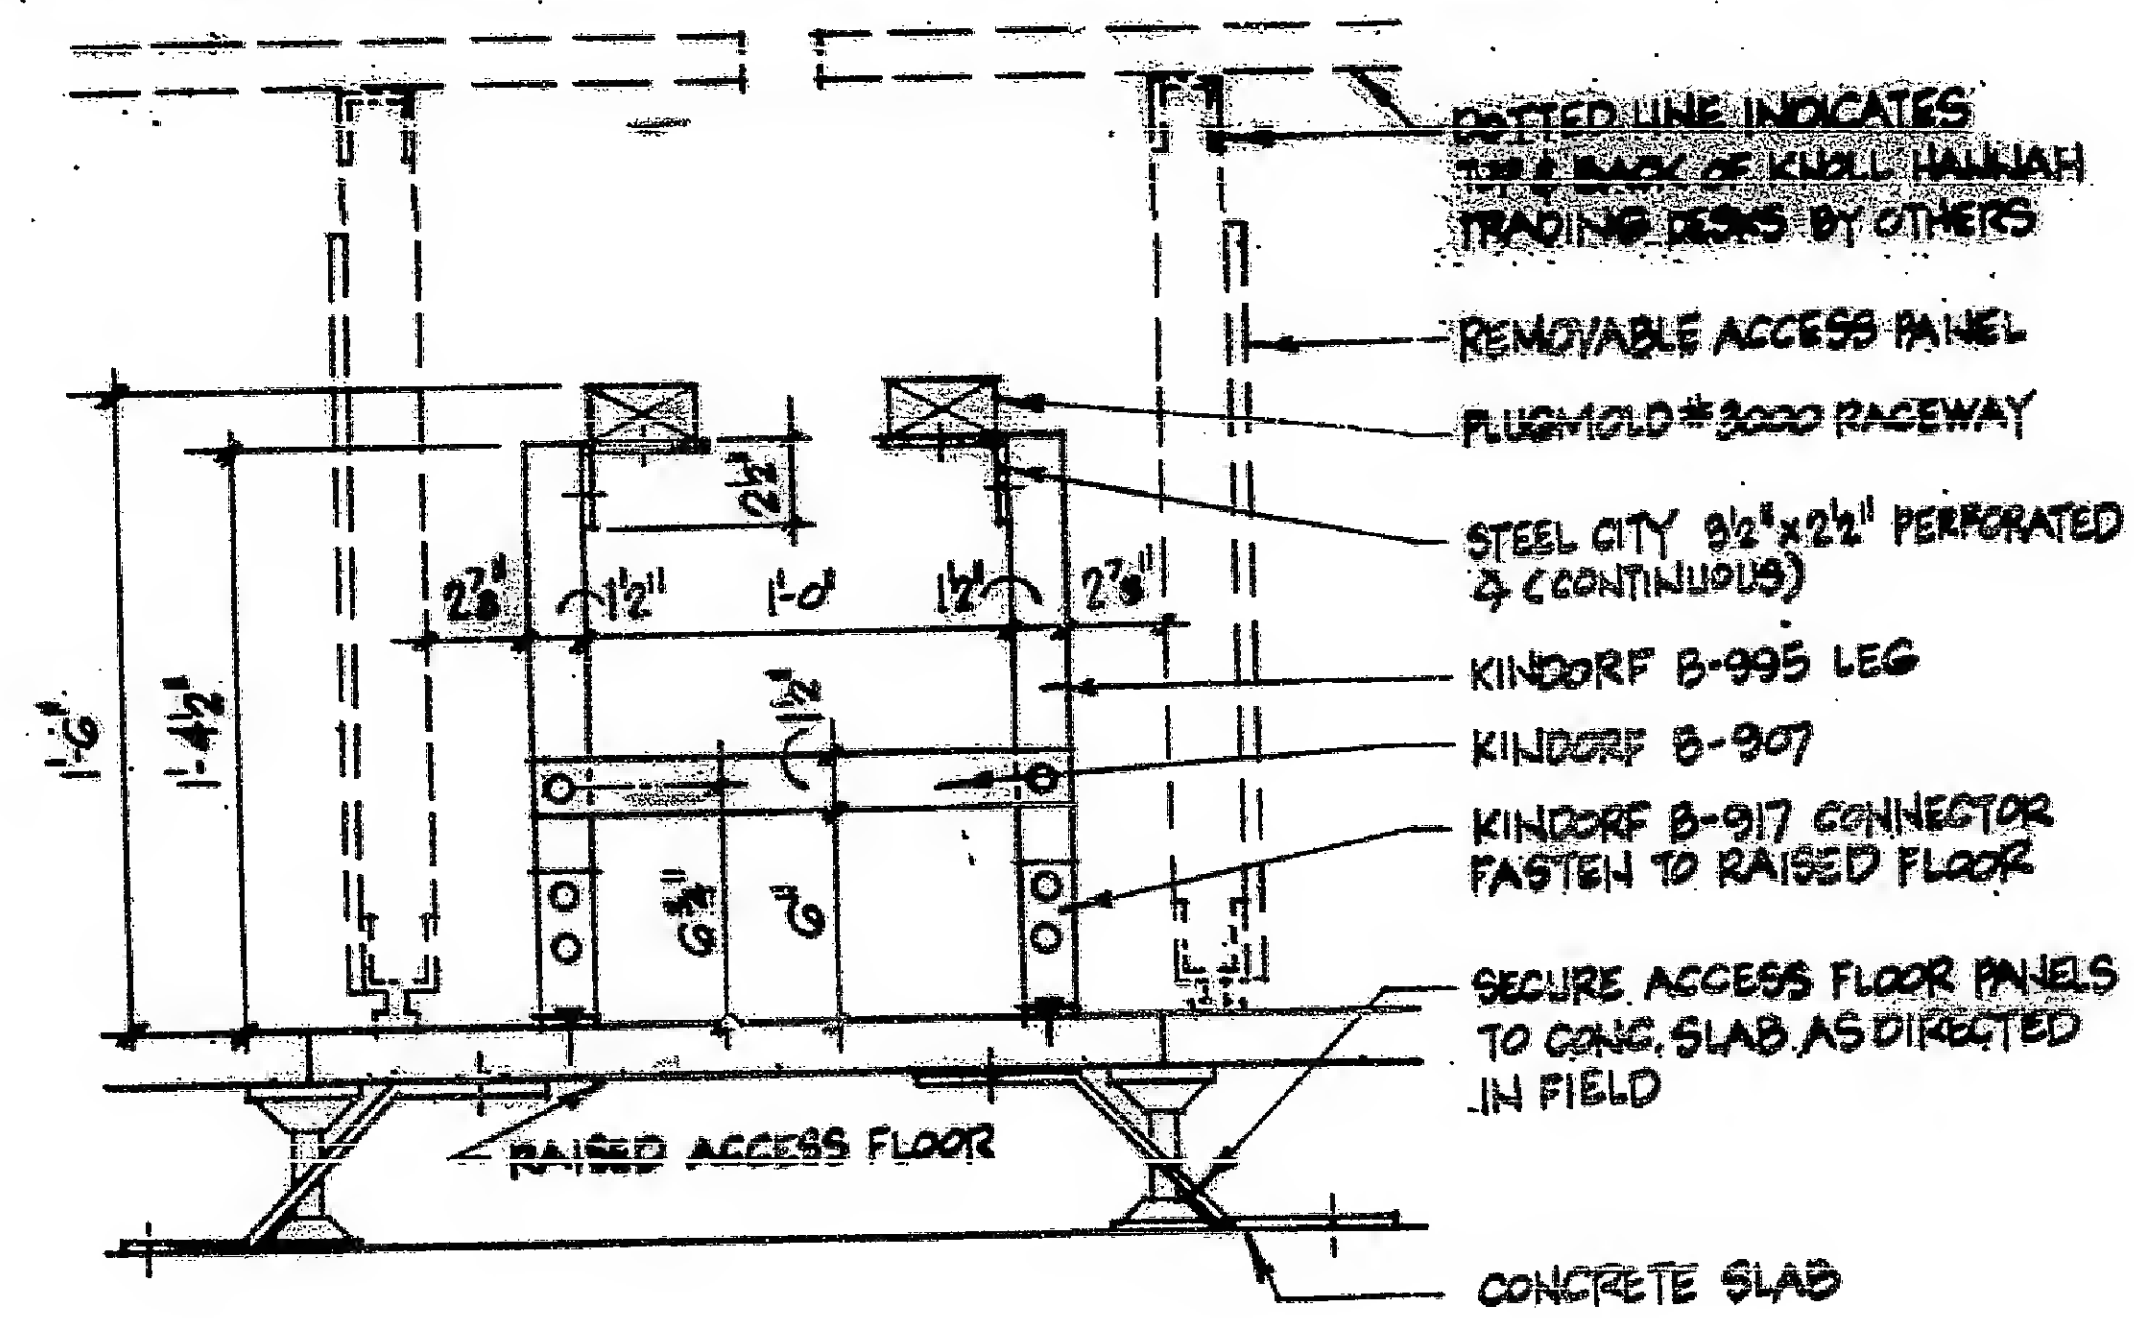

(B) SECTION DETAIL @ TRADING DESK (WIRING FRAME)
SCALE: $1\frac{1}{2}" = 1'-0"$

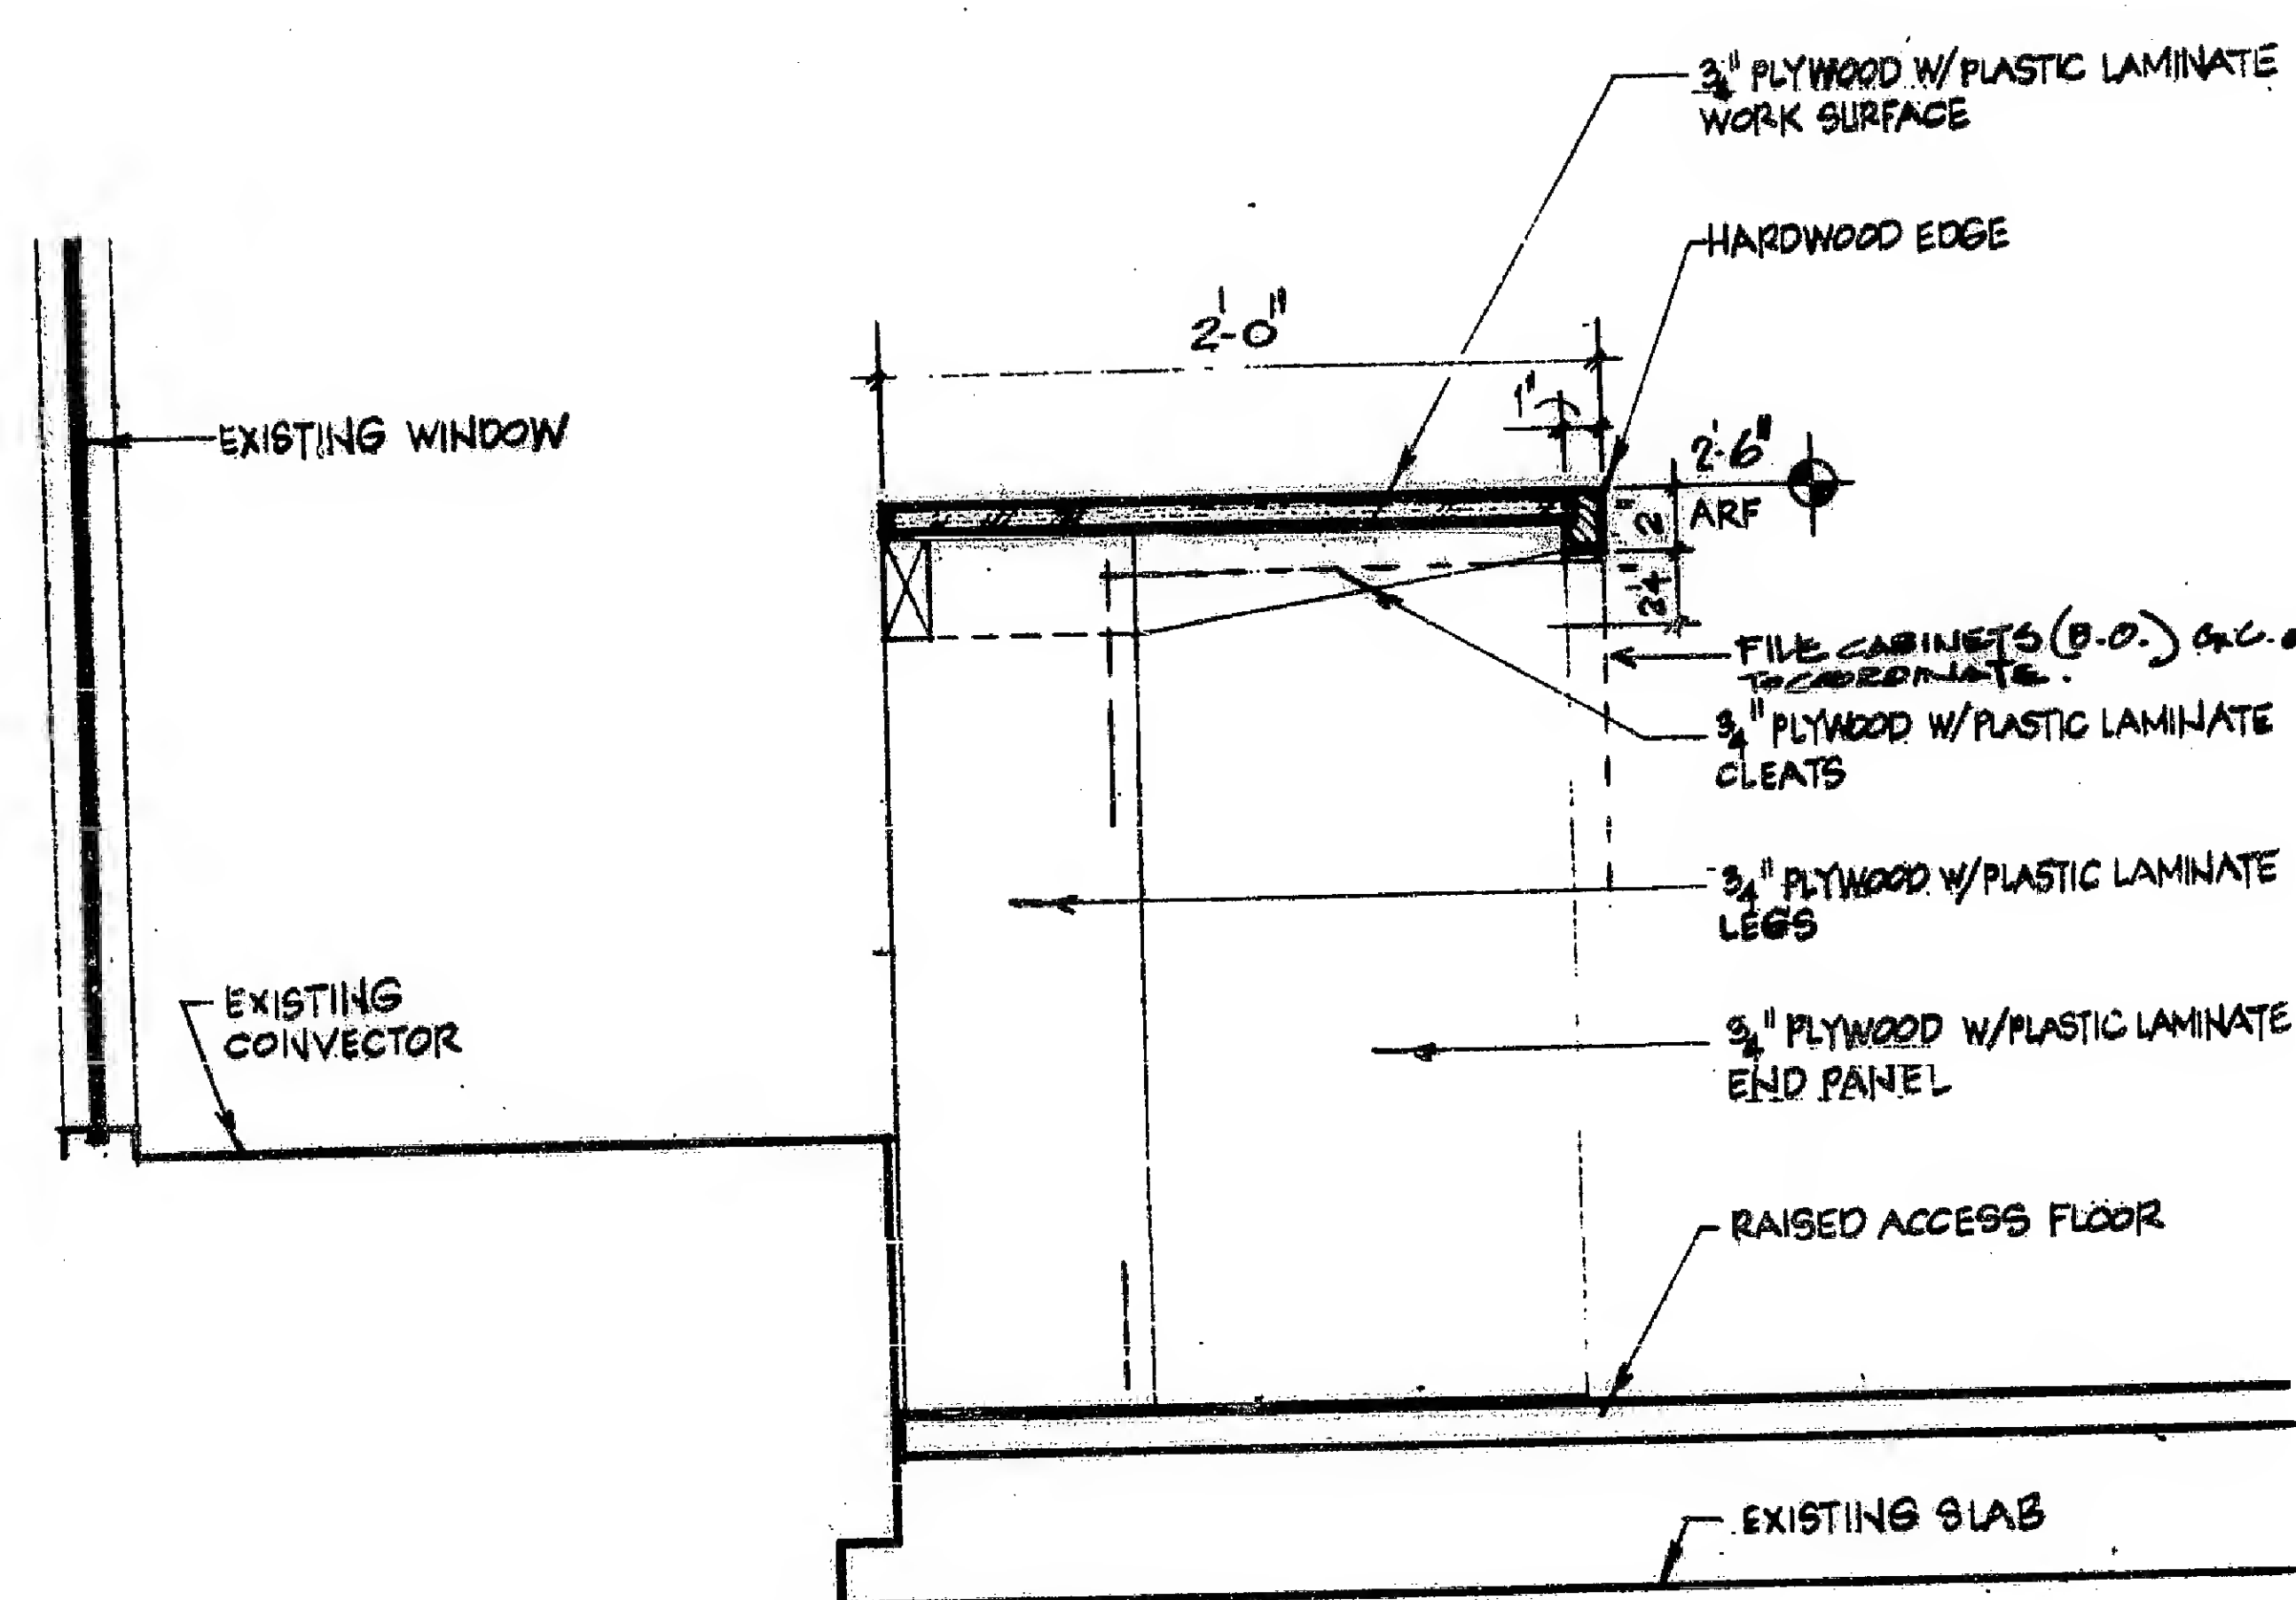

(E) SECTION DETAIL

SCALE: 3" = 1'-0"

SCALE: 1"2"=1'-0"